ROBERTS / DUFFIELD RESIDENCE	
LOWER LIVING	86 .84 SQM
UPPER LIVING	175 .78 SQM
GARAGE	47 .97 SQM
PORCH	4 .03 SQM
DECK	38 .46 SQM
TOTAL	353 .08 SQM

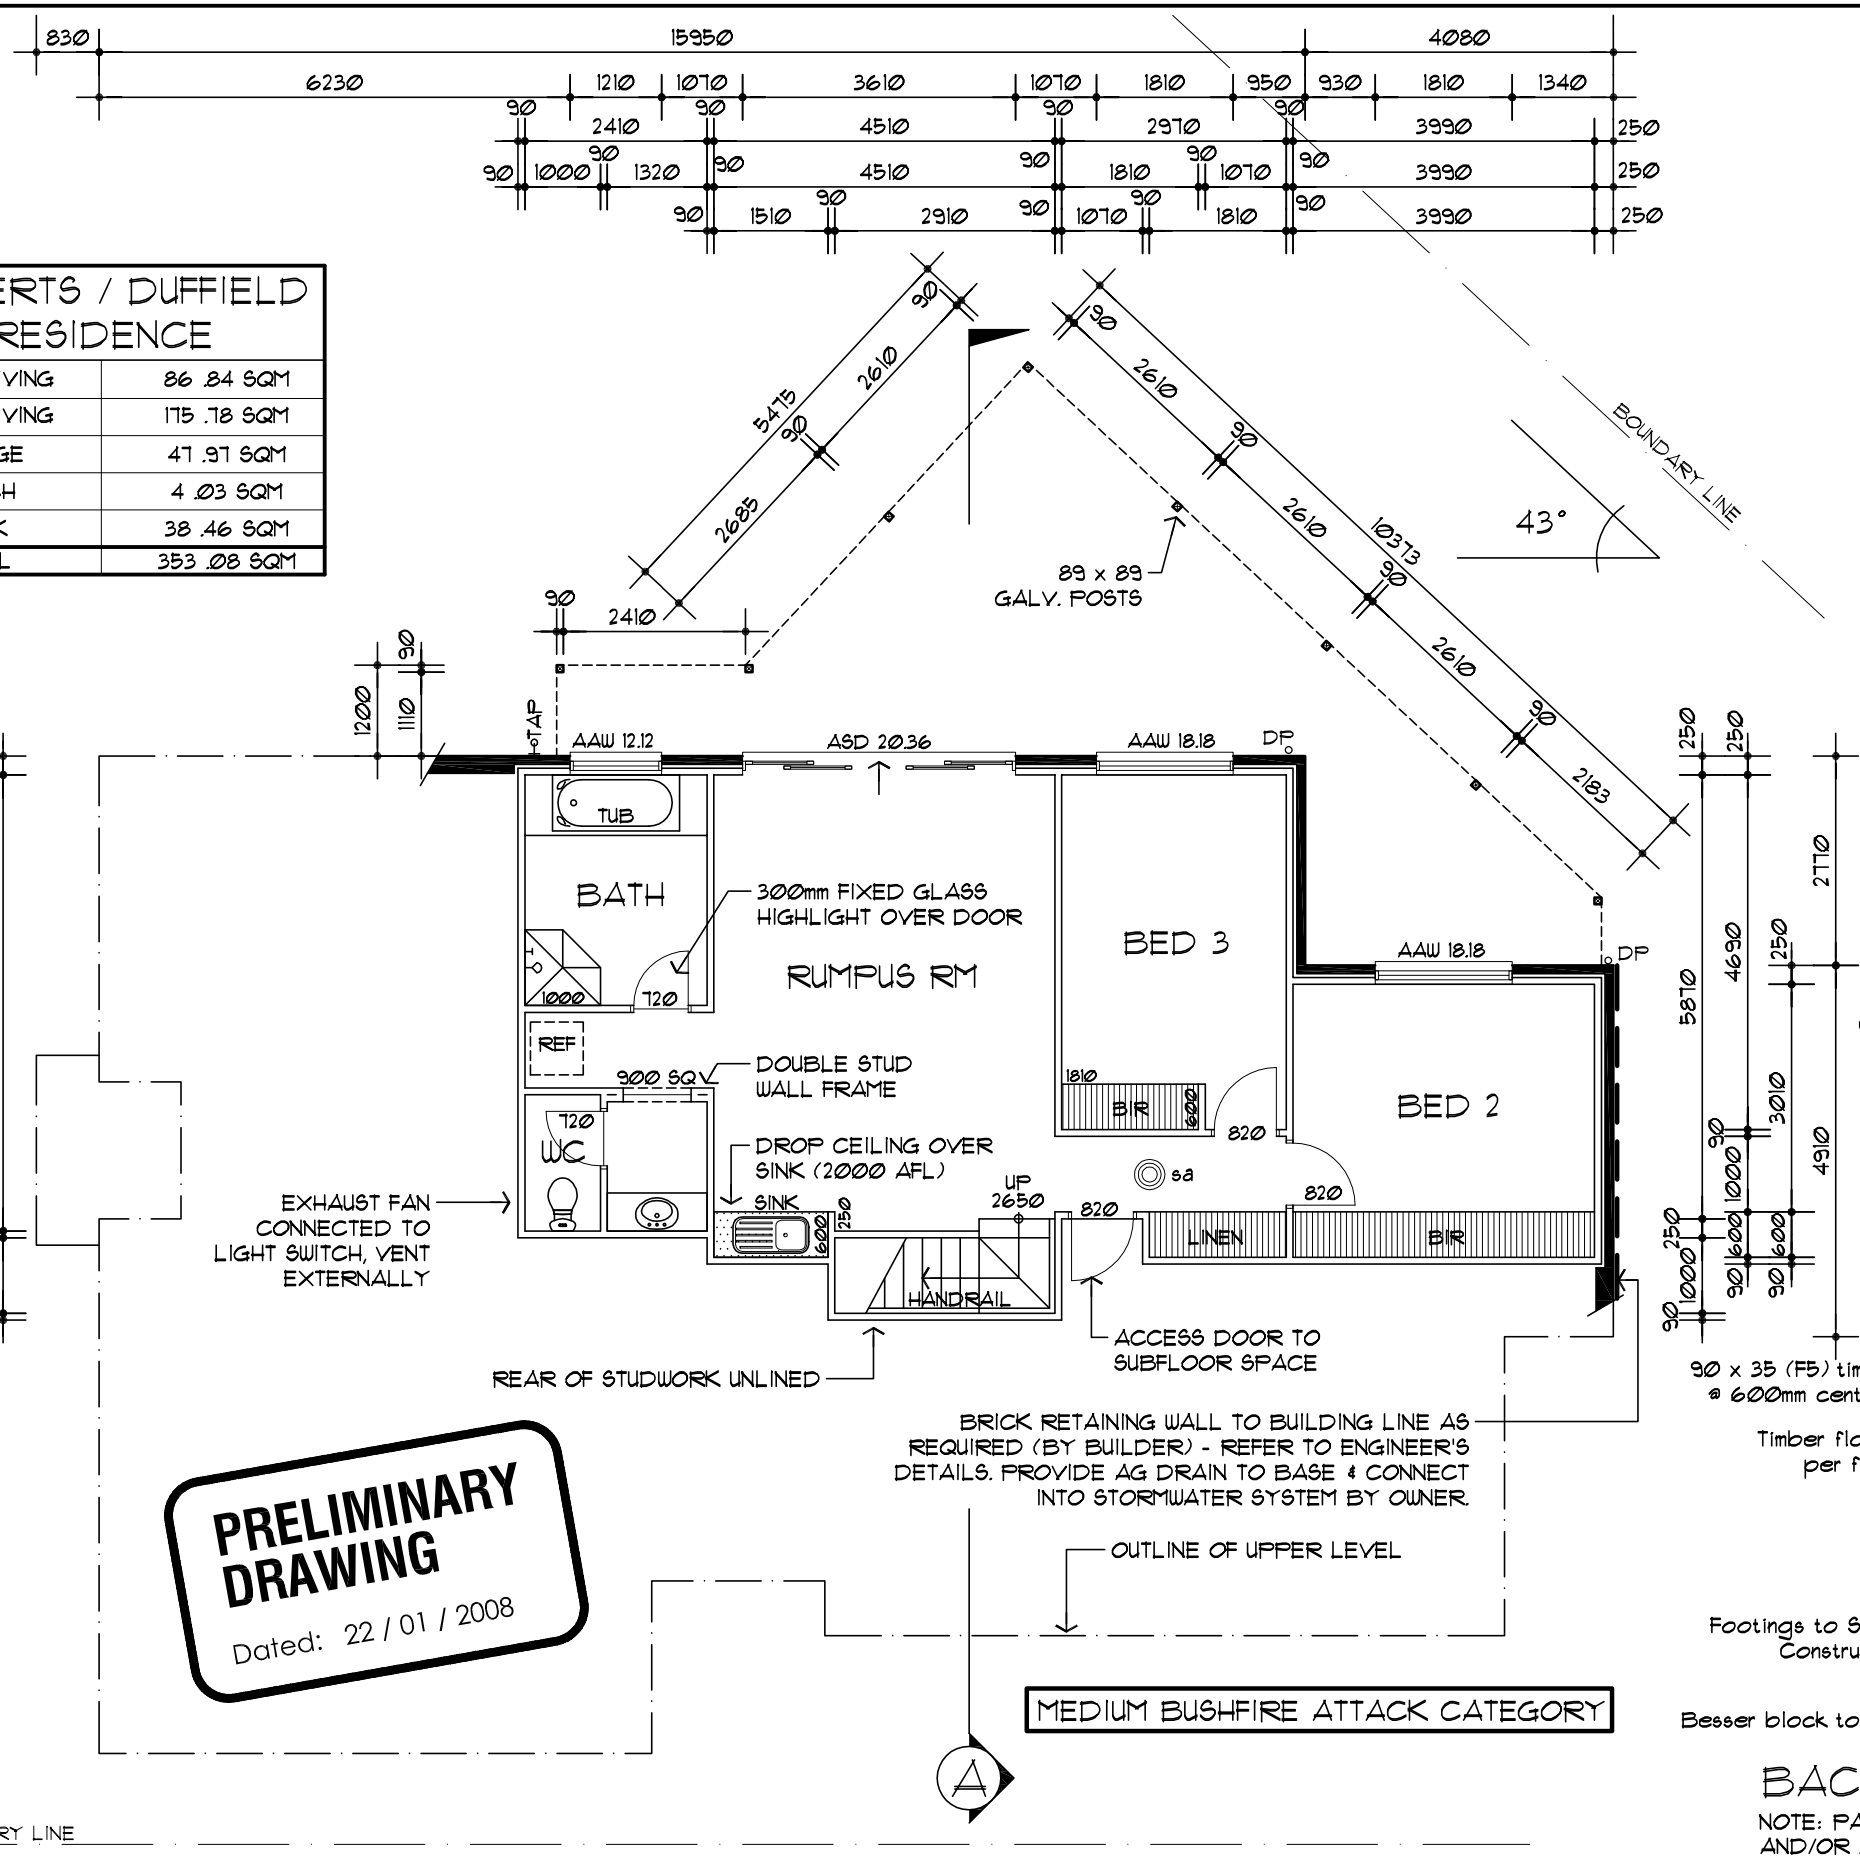

PRELIMINARY DRAWING
Dated: 22 / 01 / 2008

MEDIUM BUSHFIRE ATTACK CATEGORY

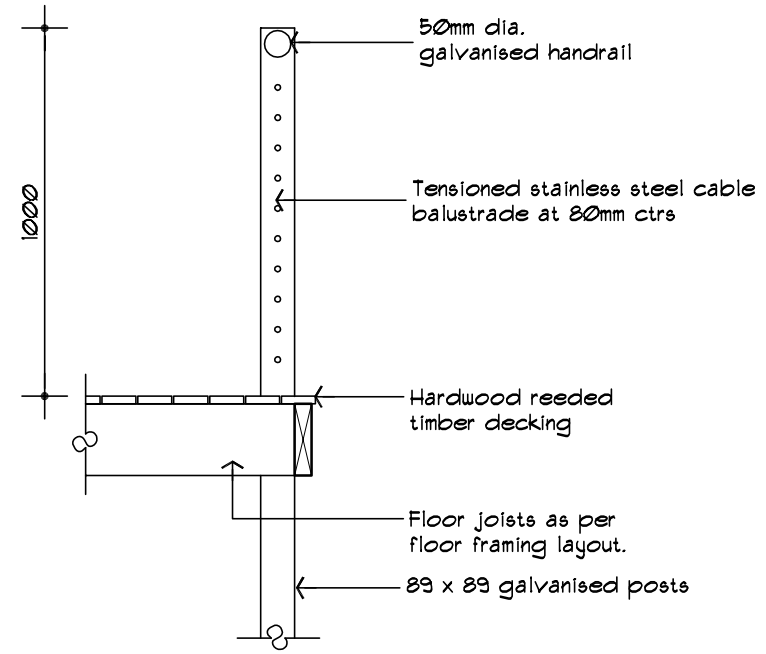

BALUSTRADE & DECK DETAIL.

Timber deck and balustrade is to be constructed of MGP permapine timber.

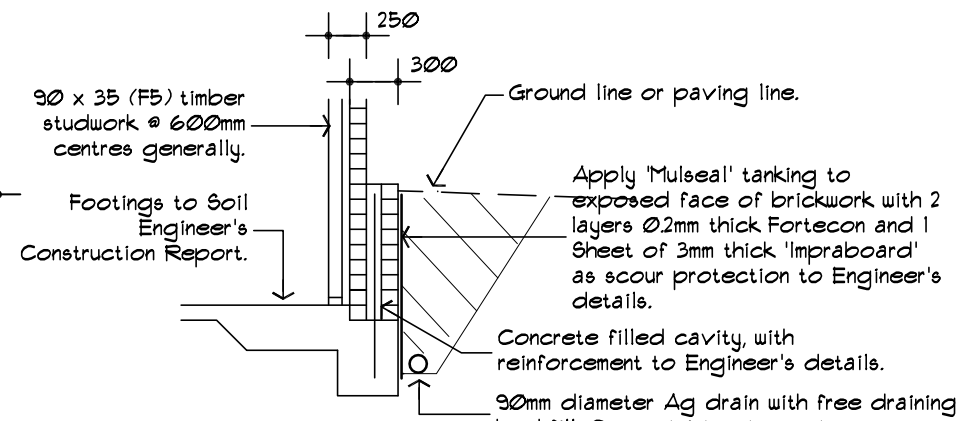

RETAINING WALL DETAIL. (by owner)

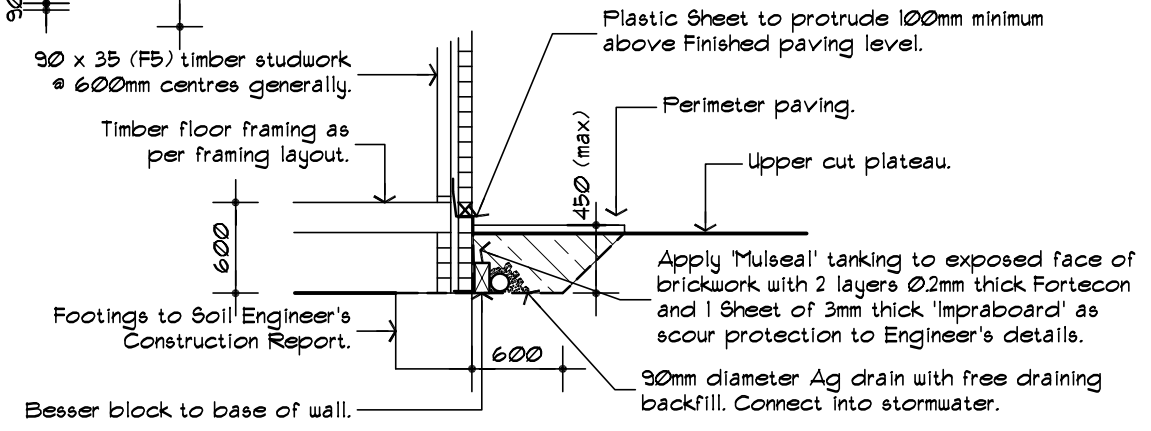

BACKFILL RETAINING DETAIL. (By Owners.)

NOTE: PAVING (BY OWNERS) MUST BE KEPT BELOW DAMP PROOF MEMBRANE (DMP) AND/OR AIR VENTS, WHICH EVER IS THE LOWER.

LOWER FLOOR PLAN: JOB No:

PROPOSED RESIDENCE:
FOR: ROBERTS & DUFFIELD
AT: LOT 21 TACOMA BOULEVARD
PASADENA S.A.

AMENDMENTS:

SHEET 02 OF 11

© COPYRIGHT
These designs are copyright to BEECHWOOD DEVELOPMENTS P/L Legal action will be taken against any infringement, in whole or part, unless prior written authority is obtained.
Written dimensions take preference over scaled drawings.
The Builder accepts no responsibility for any reliance what so ever, on scaled dimensions. Do not scale from this drawing.

BEECHWOOD HOMES
91 Halifax Street
Adelaide S.A. 5000
Telephone. (08) 7422 1100
Facsimile. (08) 8132 1544
Lic. No. BLD194281
A.C.N. 114 563 058